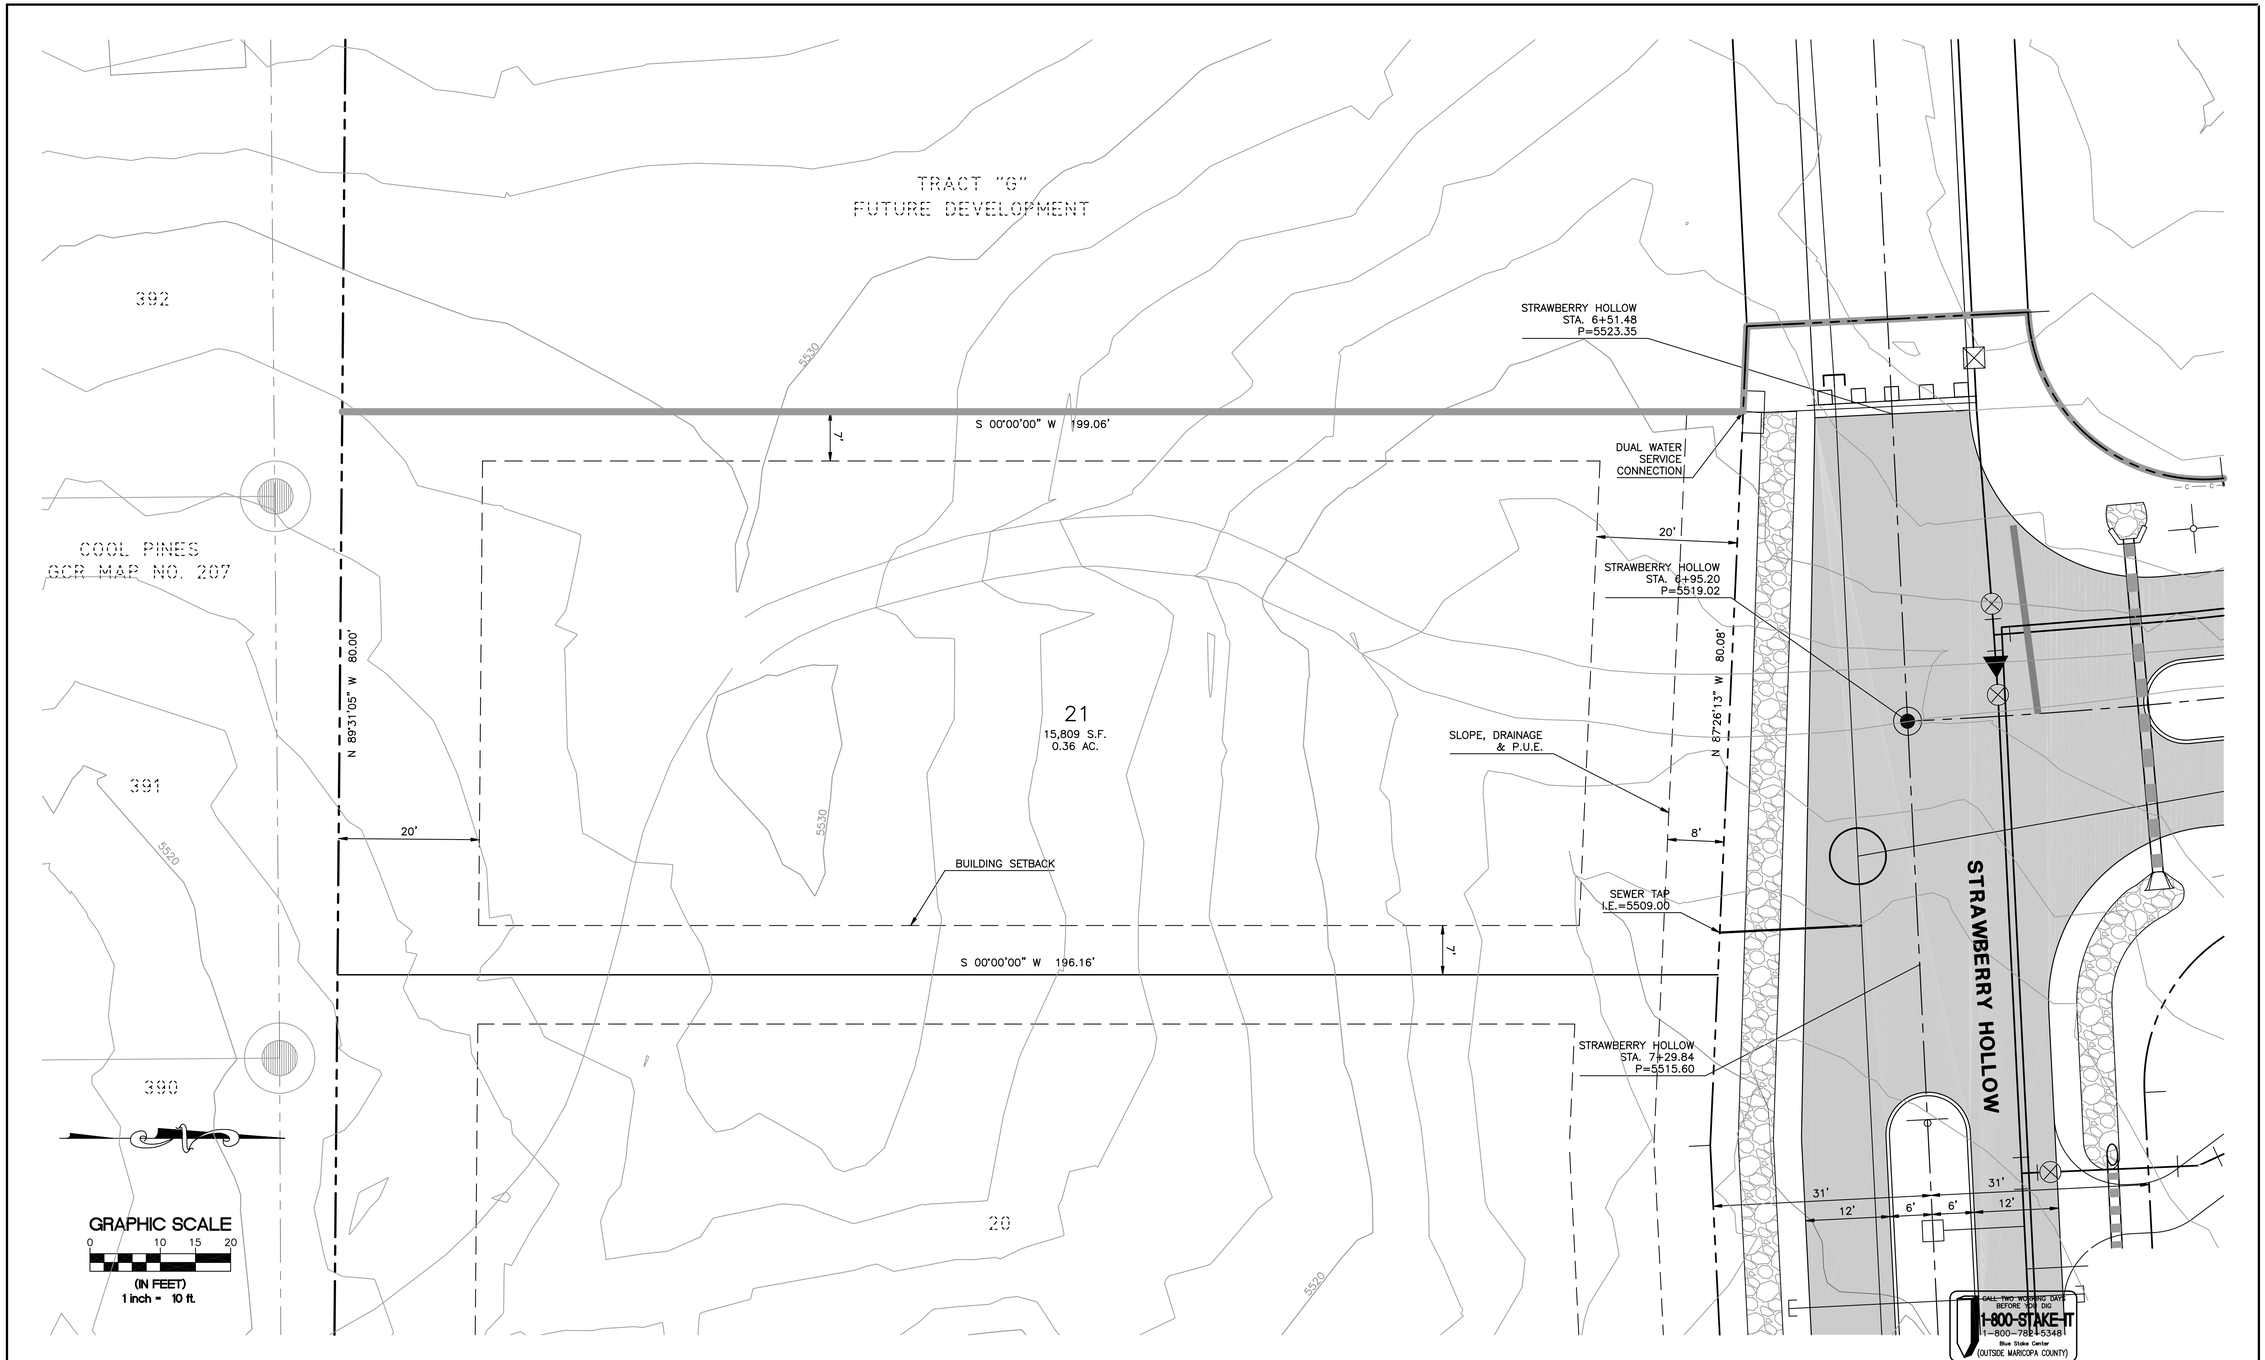

NO.	REVISIONS	DATE	BY	CHK.
LSP–21				

TETRA TECH, INC.
INFRASTRUCTURE SOUTHWEST GROUP
431 S. Beeline Highway, Payson, AZ 85541
(520) 474–4636 FAX (520) 474–4867

STRAWBERRY HOLLOW

PINE, ARIZONA

JOB NO.	2577.0001
DESIGNED BY:	ROB
DRAWN BY:	KWD
CHECKED BY:	ROB
APPROVED BY:	ROB
DATE:	01/29/02

LOT 21 SITE PLAN

SCALE: HORIZ: 1"= 10'
CONT. INTERVAL = 2'
DRAWING NO. SP21
SHEET NO. 1 OF: 1