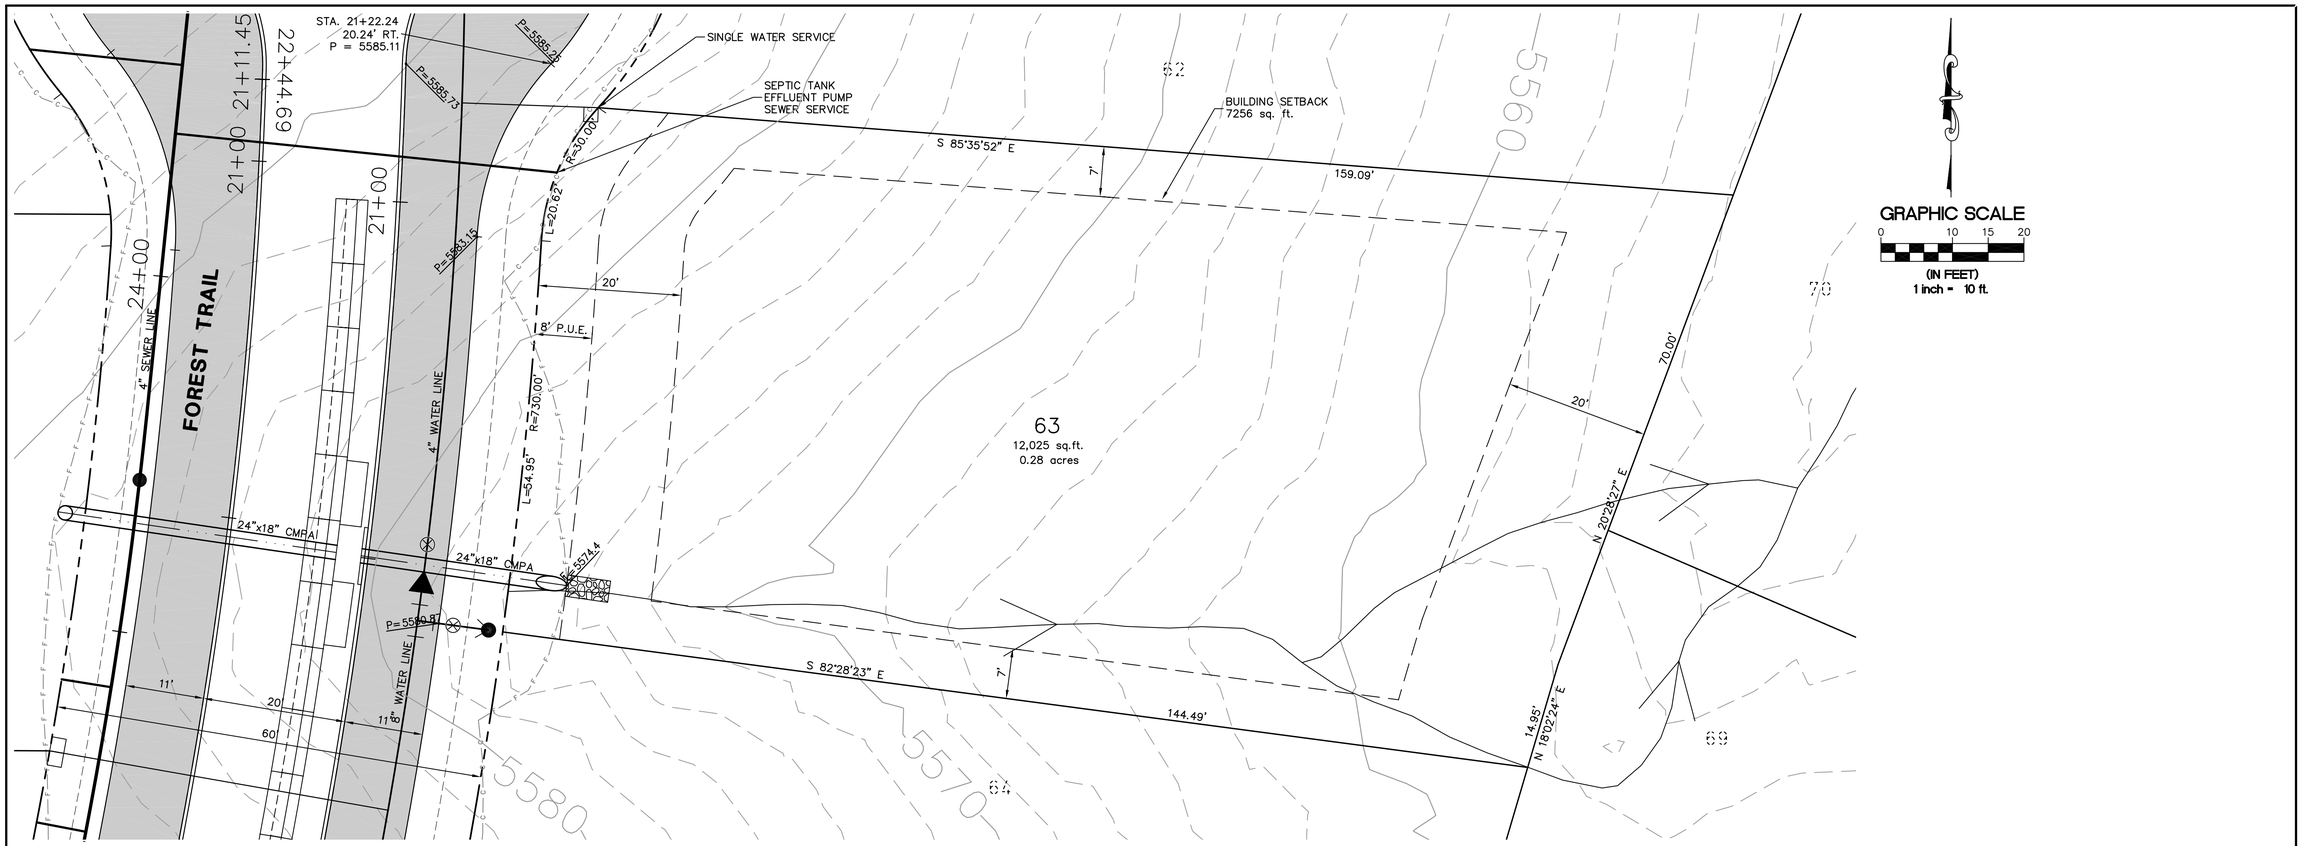

CALL TWO WORKING DAYS BEFORE YOU DIG
1-800-STAKE-IT
1-800-782-5348
Blue Stake Center
(OUTSIDE MARICOPA COUNTY)

NO.	REVISIONS	DATE	BY	CHK.
25770002_LSP-63				

TETRA TECH, INC.
431 S. Beeline Highway
Payson, AZ 85541-4885
TEL:(928)474-4636 FAX:(928)474-4867

STRAWBERRY HOLLOW PHASE II

PINE, ARIZONA

JOB NO.	2577.0002
DESIGNED BY:	ROB
DRAWN BY:	LMOB
CHECKED BY:	ROB
APPROVED BY:	ROB
DATE:	

LOT 63
SITE PLAN

SCALE: HORIZ: 1"= 10
CONT. INTERVAL = 2'

DRAWING NO.
LSP-1

SHEET NO. **1** OF: